Regulation Committee
4 April 2019

Milborne Port School - single storey extension to existing classroom unit

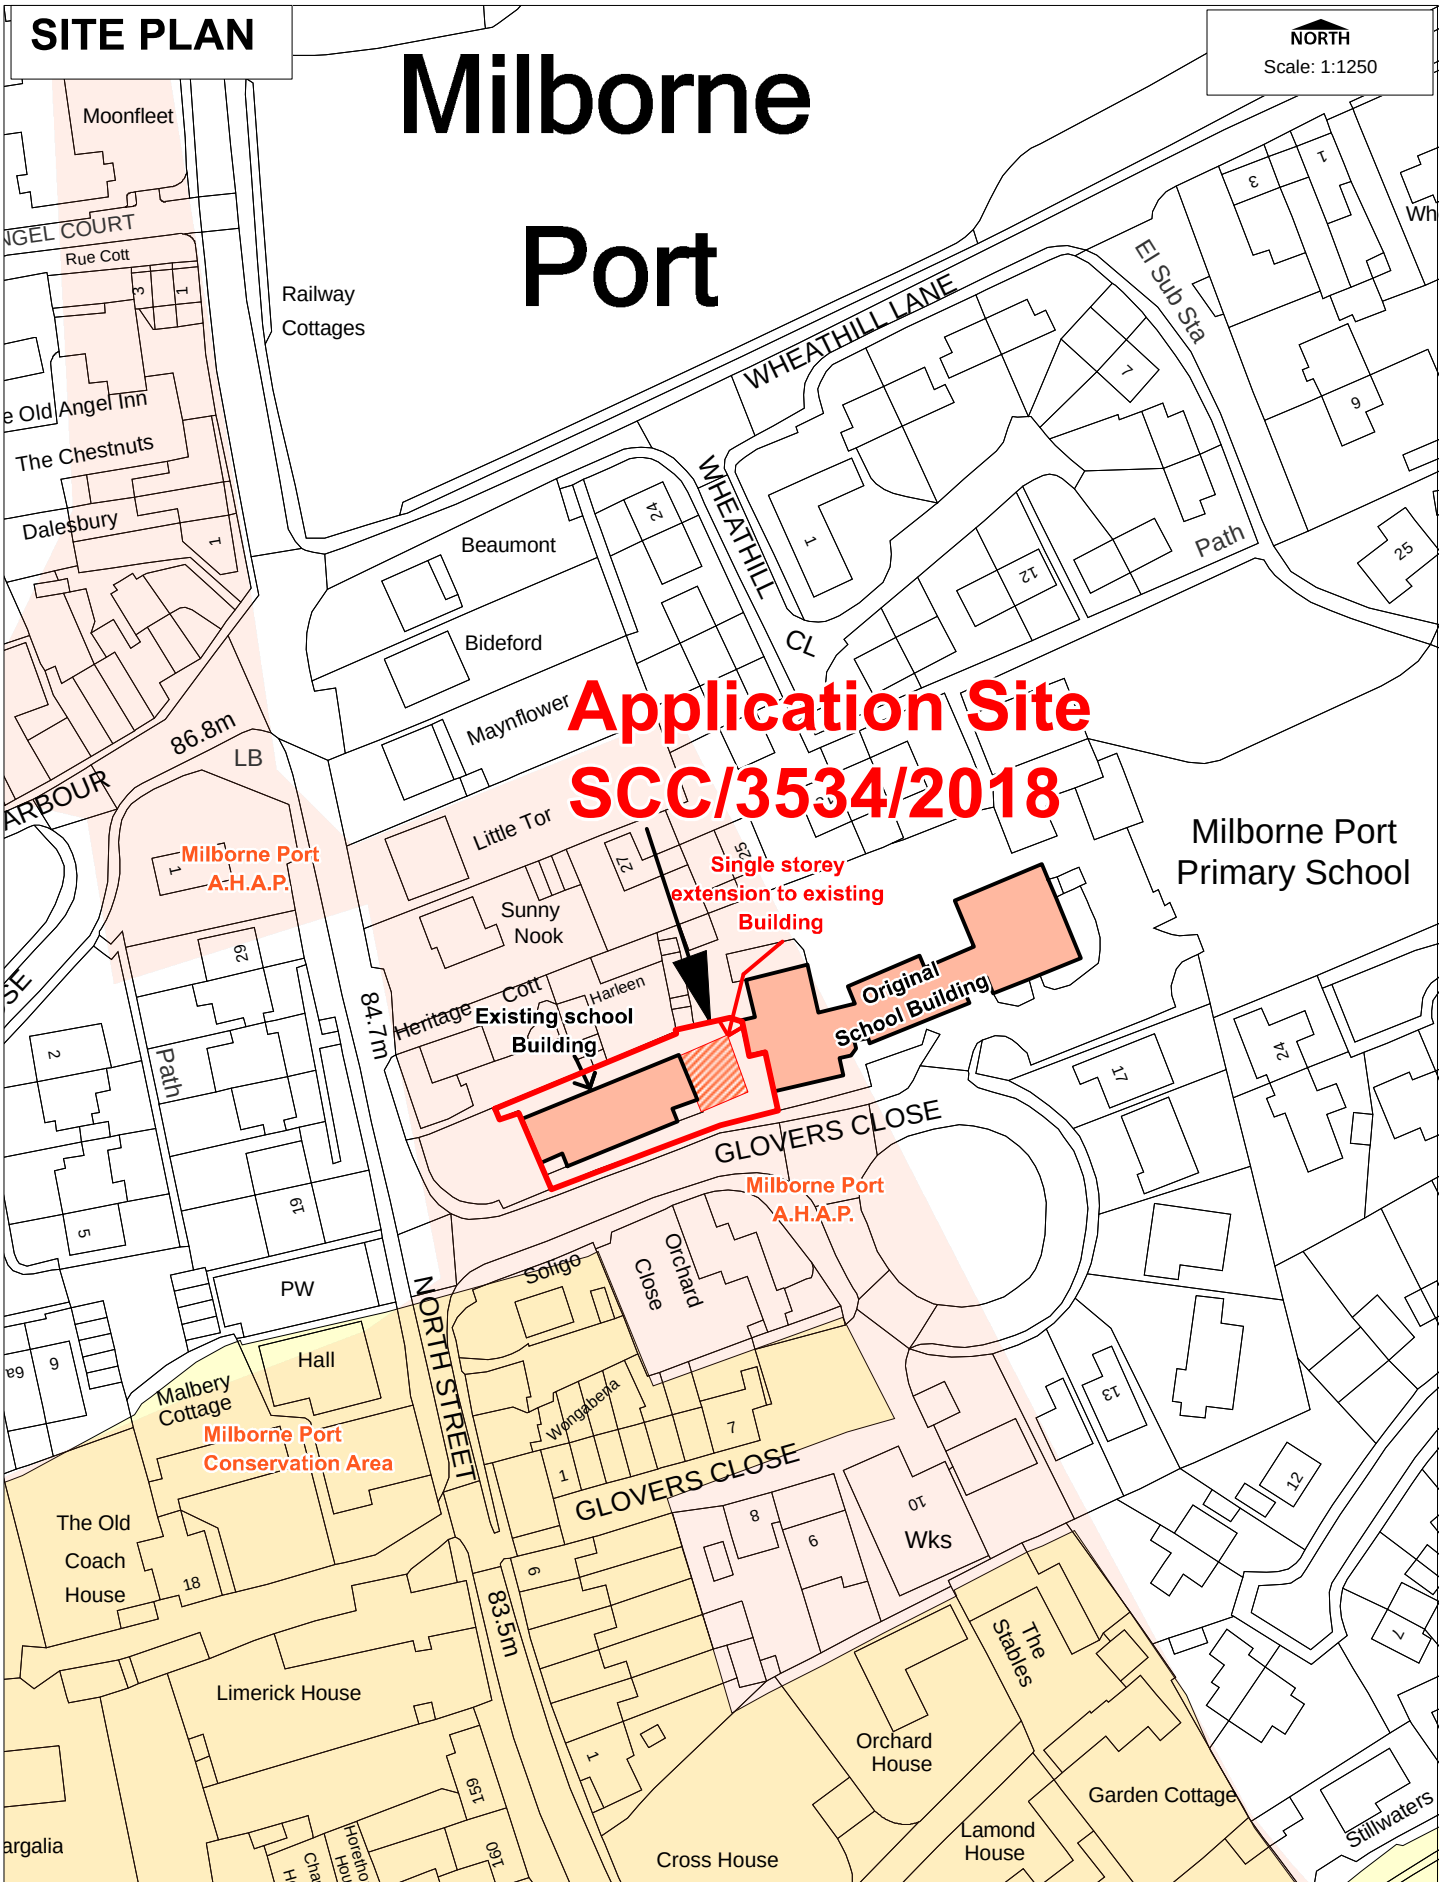

Paul Hickson
Strategic Commissioning Manager
Economy and Planning
Somerset County Council
County Hall TAUNTON TA1 4DY

© Reproduced from Ordnance Survey Mapping with the permission of the Controller of Her Majesty's Stationery Office Crown Copyright.
Unauthorised reproduction infringes Crown Copyright and may lead to prosecution or Civil Proceedings. Licence Number: 100038382 (2011) ©

Site Name:
Milborne Port Primary School

Planning Control
Drawn by: P Silvers
Dated: 18 March 2019